CHARTER TOWNSHIP OF NORTHVILLE

COUNTY OF WAYNE, STATE OF MICHIGAN

T. 1 S. R. 8 E.

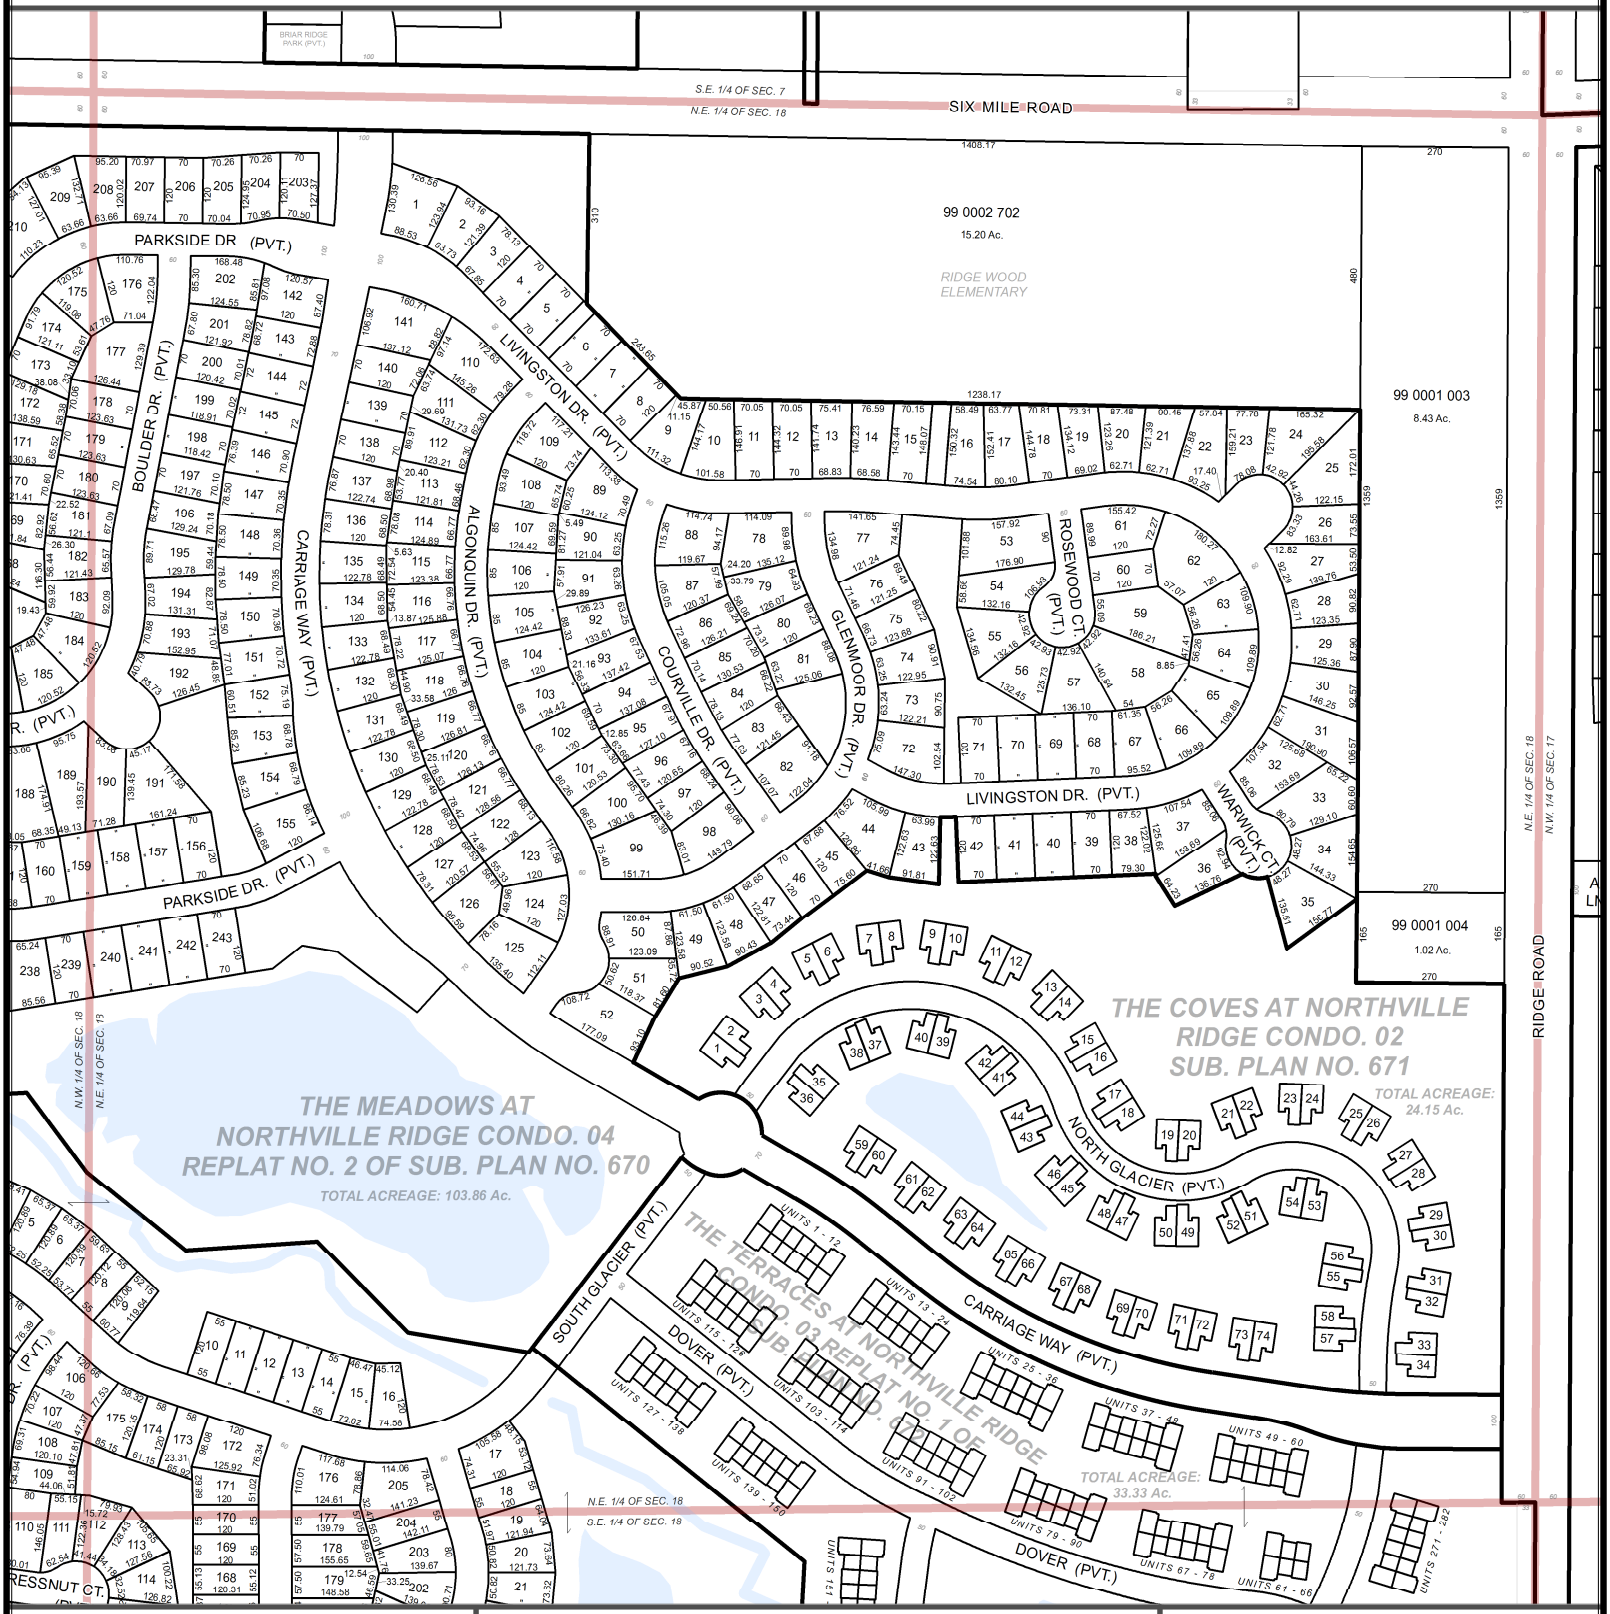

Looking toward tomorrow without forgetting yesterday

CHARTER TOWNSHIP of NORTHVILLE

FOR PARCEL INFORMATION AND LEGAL DESCRIPTIONS PLEASE VISIT OUR WEBSITE

WWW.TWP.NORTHVILLE.MI.US

UPDATED: JANUARY 1, 2013

N.E. 1/4 SECTION 18

N W E S

0 250 500 1,000

Feet

PARCEL IDENTIFICATION NUMBER

TWP CODE	PAGE NO.	SUB NO.	LOT NO.	SPLIT/COMB.
77	065	02	0010	000

GEOGRAPHICAL DATA PROVIDES A SPATIAL REPRESENTATION ONLY. NORTHVILLE TOWNSHIP DOES NOT ASSUME ANY DAMAGES OR LIABILITIES DUE TO THE ACCURACY, AVAILABILITY, USE OR MISUSE OF THE INFORMATION PROVIDED. MAPS HAVE BEEN PRODUCED BY THE CHARTER TOWNSHIP OF NORTHVILLE. ALL RIGHTS RESERVED. NO PART OF THIS MAP MAY BE REPRODUCED OR TRANSMITTED IN ANY FORM OR BY ANY MEANS, WITHOUT WRITTEN CONSENT.
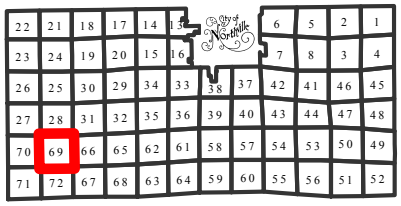
PAGE LOCATOR